


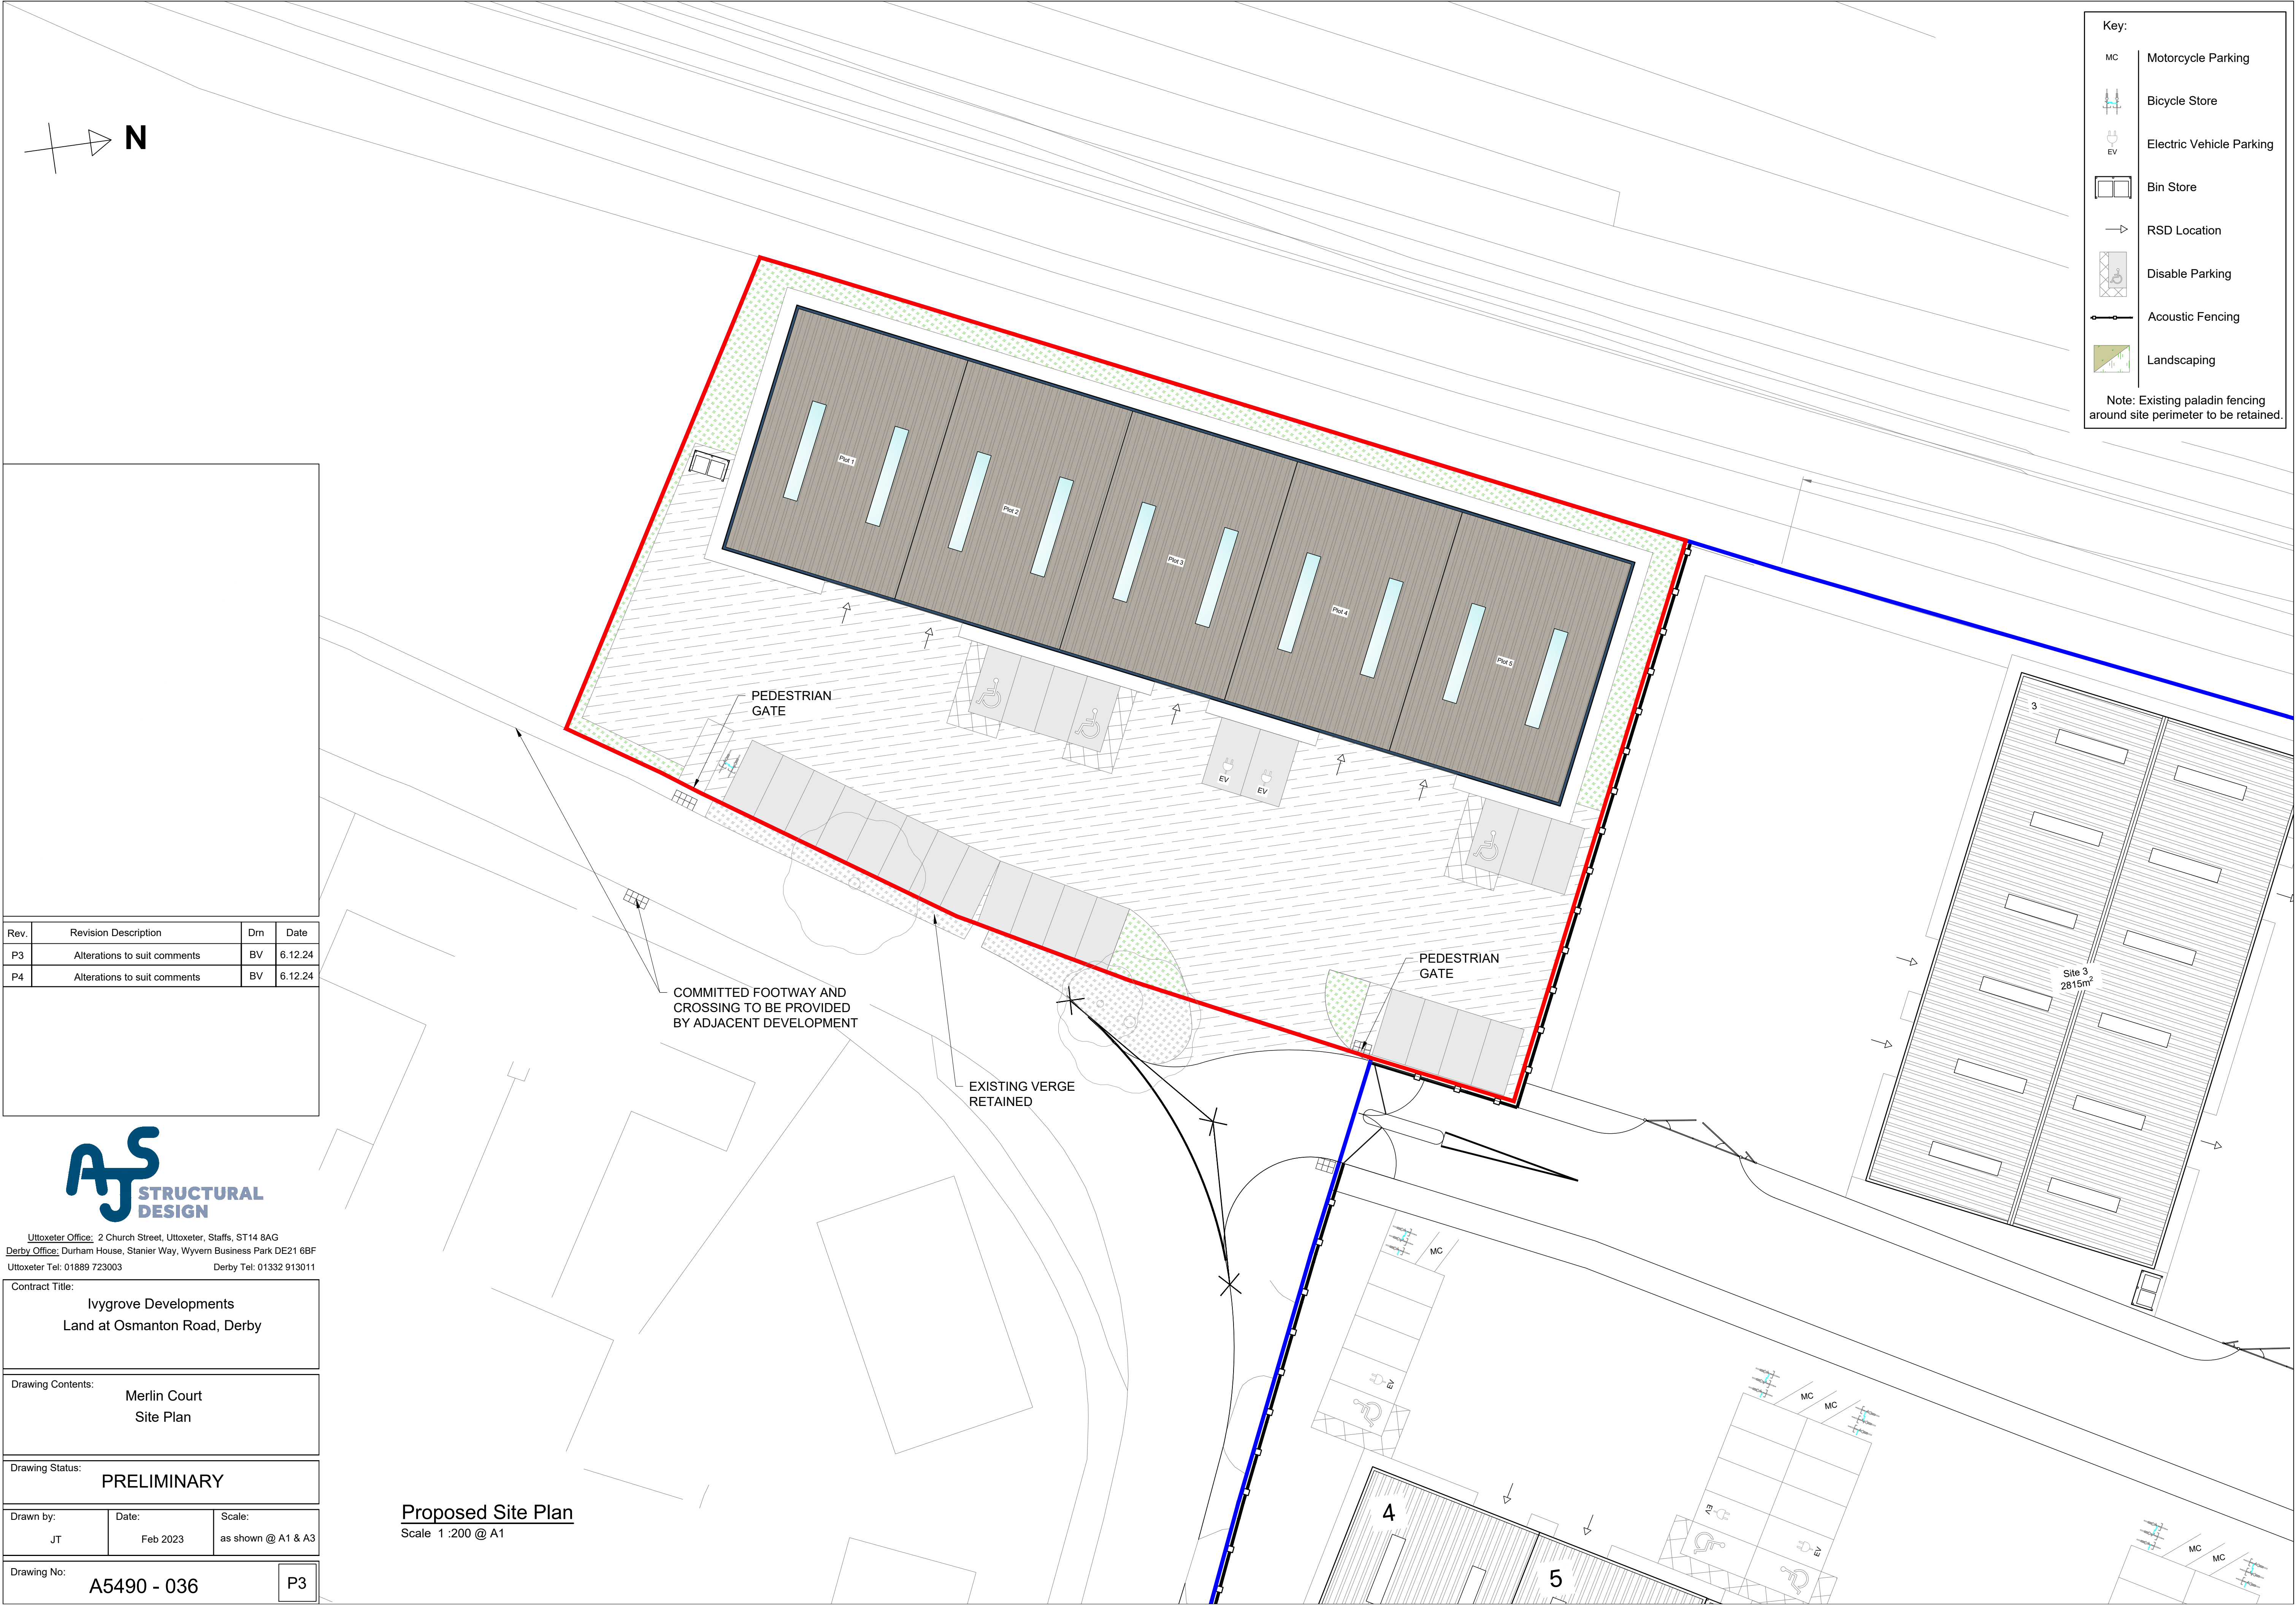

Contract Title:		
Ivygrove Developments Land at Osmanton Road, Derby		
Drawing Contents:		
Merlin Court Site Plan		
Drawing Status:		
PRELIMINARY		
Drawn by:	Date:	Scale:
JT	Feb 2023	as shown @ A1 & A3
Drawing No:		P3
A5490 - 036		

Proposed Site Plan

Scale 1 :200 @ A1